PARK PLAN

GRANADA COMMUNITY PARK & RECREATION CENTER

OBISPO ROAD AT PORTOLA AVENUE, EL GRANADA

Kikuchi + Kankel Design Group
Half Moon Bay & Los Gatos
www.skdesigngroup.com

APRIL 2024
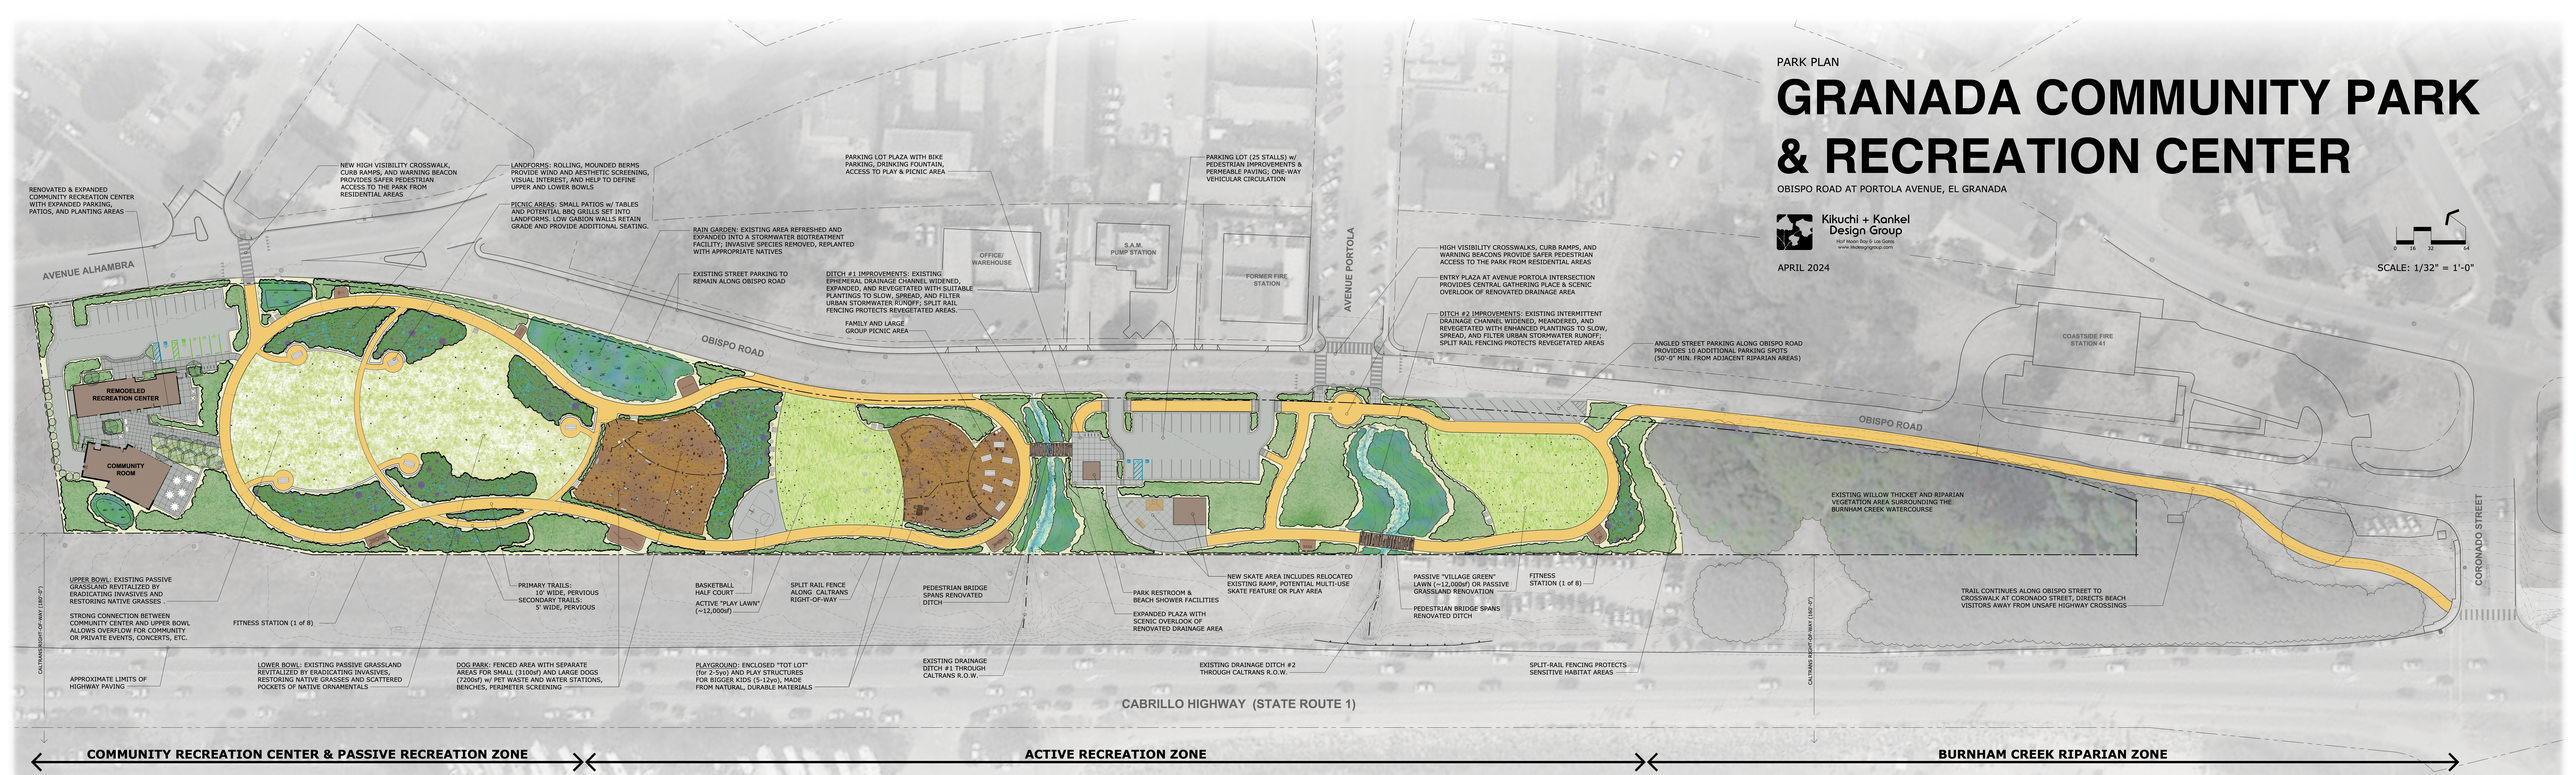
SCALE: 1/32" = 1'-0"